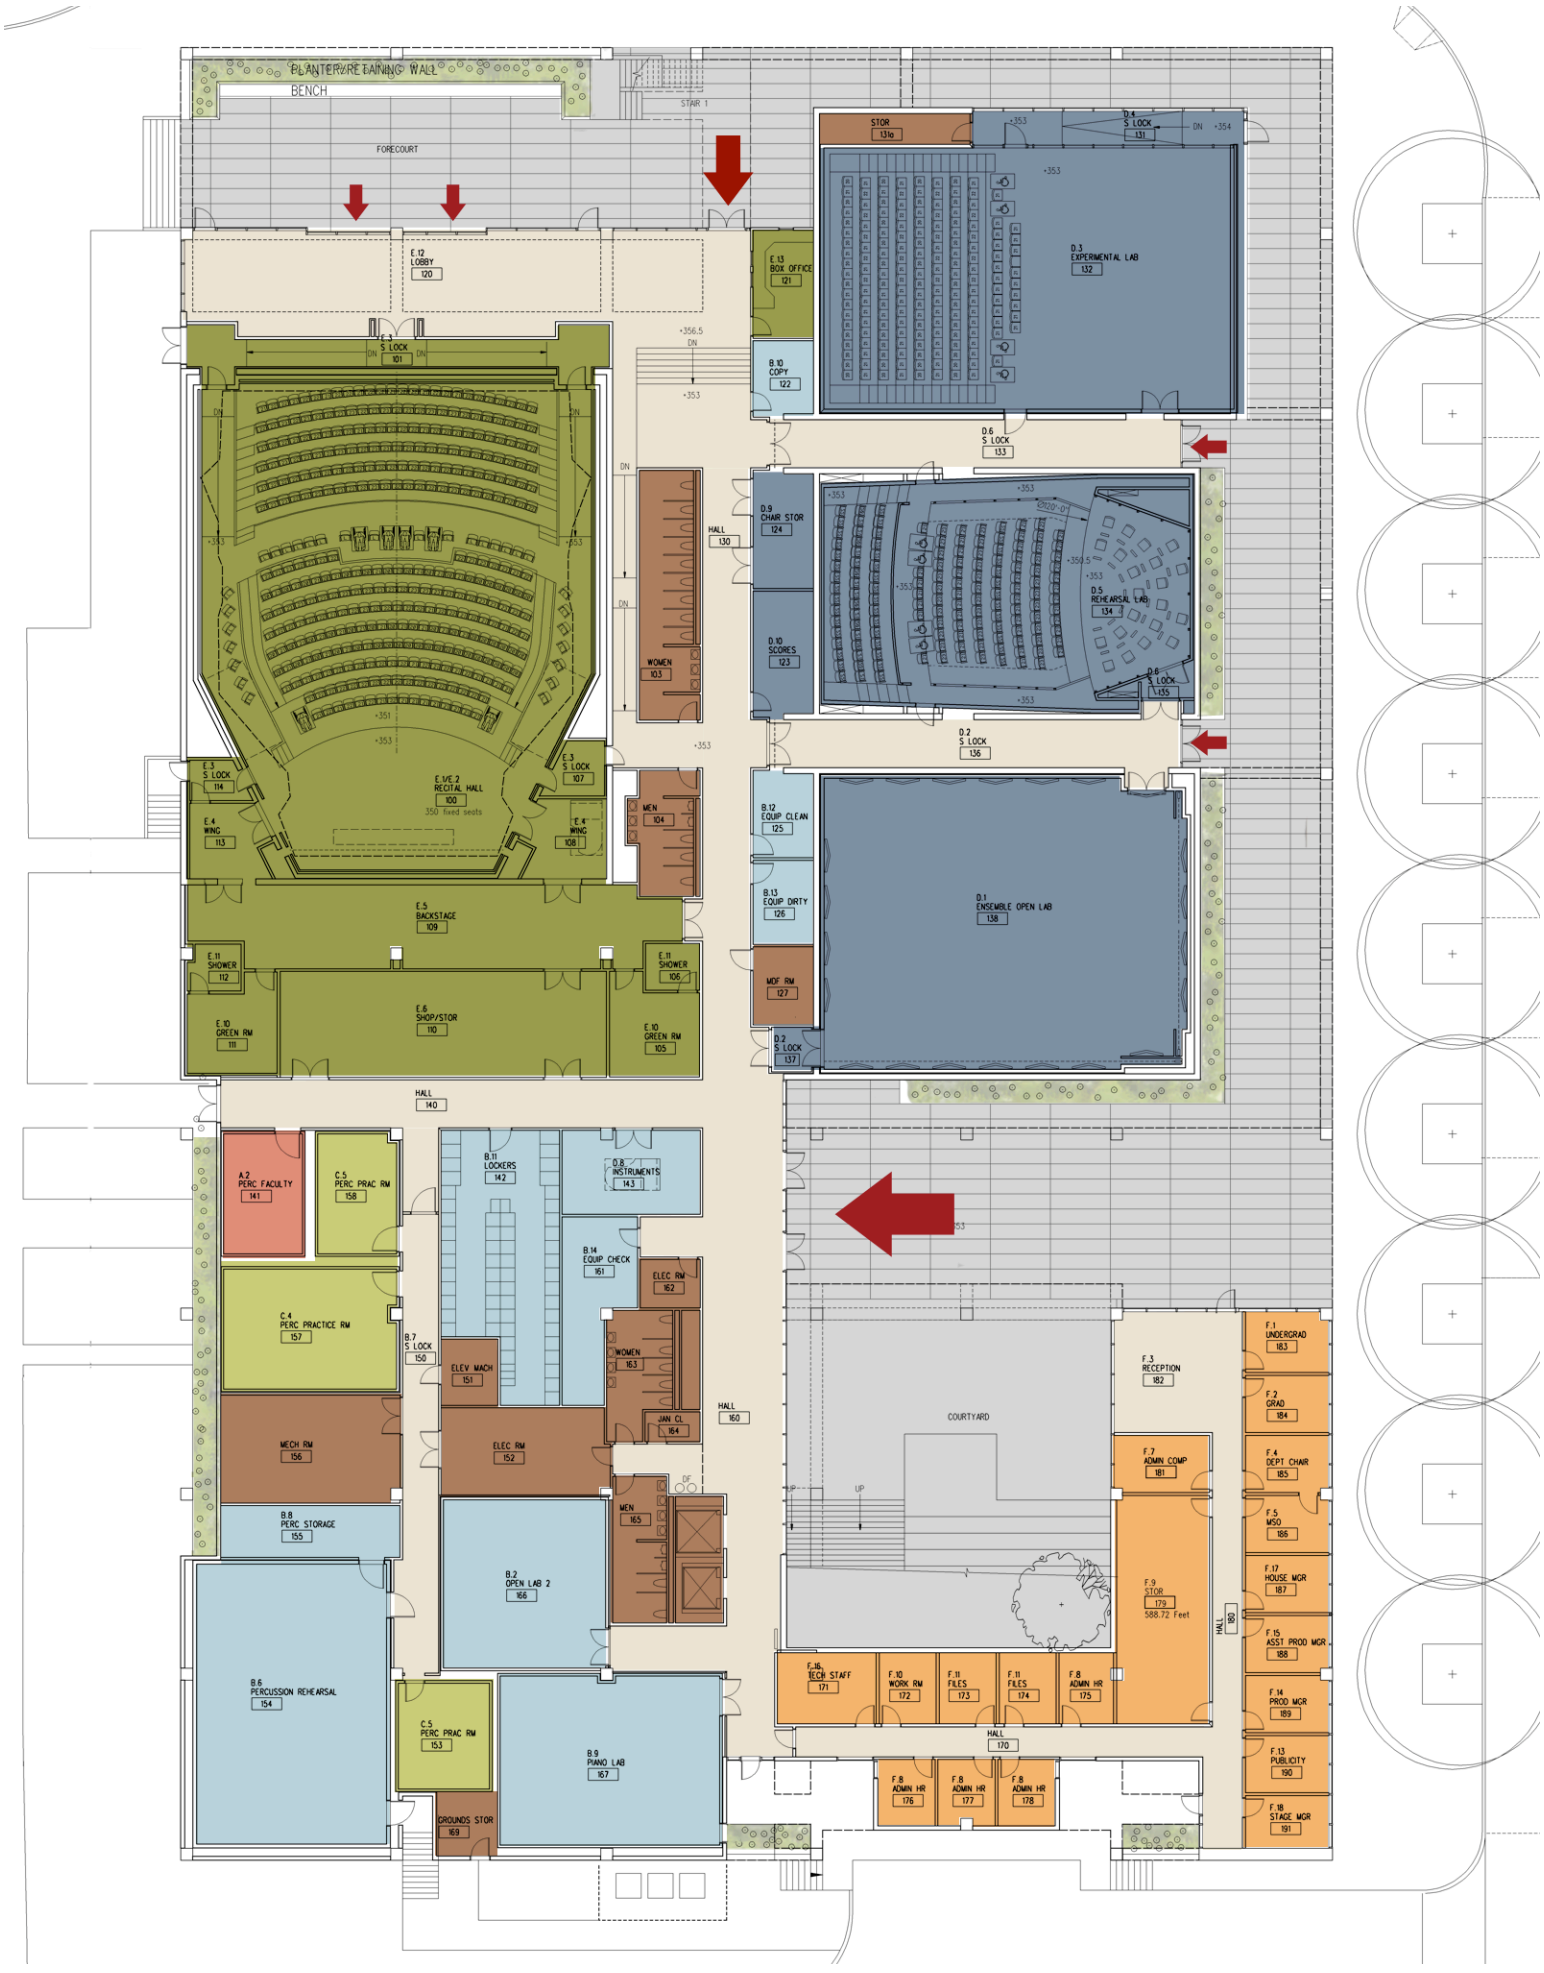
PLANTER/RETAINING WALL
BENCH
FORECOURT
STAIR 1
E.12 LOBBY 120
E.1 S LOCK 101
E.2 RECITAL HALL 100 350 fixed seats
E.3 S LOCK 114
E.3 S LOCK 107
E.4 WING 113
E.4 WING 108
E.5 BACKSTAGE 109
E.11 SHOWER 112
E.11 SHOWER 106
E.6 SHOP/STOR 110
E.10 GREEN RM 111
E.10 GREEN RM 105
MEN 104
WOMEN 103
HALL 130
HALL 140
HALL 160
HALL 170
HALL 180
STOR 131o
D.4 S LOCK 131
D.3 EXPERMENTAL LAB 132
E.13 BOX OFFICE 121
B.10 COPY 122
D.6 S LOCK 133
D.9 CHAR STOR 124
D.10 SCORES 123
D.5 REHEARSAL LAB 134
D.6 S LOCK 135
D.2 S LOCK 136
B.12 EQUIP CLEAN 125
B.13 EQUIP DIRTY 126
MDF RM 127
D.1 ENSEMBLE OPEN LAB 138
D.2 S LOCK 137
A.2 PERC FACULTY 141
C.5 PERC PRAC RM 158
B.11 LOCKERS 142
D.8 INSTRUMENTS 143
B.14 EQUIP CHECK 161
ELEC RM 162
C.4 PERC PRACTICE RM 157
B.7 S LOCK 150
ELEV MACH 151
WOMEN 163
JAN CL 164
MECH RM 156
ELEC RM 152
B.8 PERC STORAGE 155
MEN 165
B.2 OPEN LAB 2 166
B.6 PERCUSSION REHEARSAL 154
C.5 PERC PRAC RM 153
B.9 PIANO LAB 167
GROUNDS STOR 169
COURTYARD
F.3 RECEPTION 182
F.7 ADMIN COMP 181
F.9 STOR 179 588.72 Feet
F.16 TECH STAFF 171
F.10 WORK RM 172
F.11 FILES 173
F.11 FILES 174
F.8 ADMIN HR 175
F.8 ADMIN HR 176
F.8 ADMIN HR 177
F.8 ADMIN HR 178
F.1 UNDERGRAD 183
F.2 GRAD 184
F.4 DEPT CHAIR 185
F.5 MSO 186
F.17 HOUSE MGR 187
F.15 ASST PROD MGR 188
F.14 PROD MGR 189
F.13 PUBLICITY 190
F.18 STAGE MGR 191